SKETCH SHOWING PROVIDING UGD CONNECTION TO SC/ST HOUSES AT PAPAMMA COMPOUND AT KAMMAGONDANAHALLI, IN WARD NO-12 IN SHETTYHALLI SUB DIVISION, UNDER 22.75% GRANT

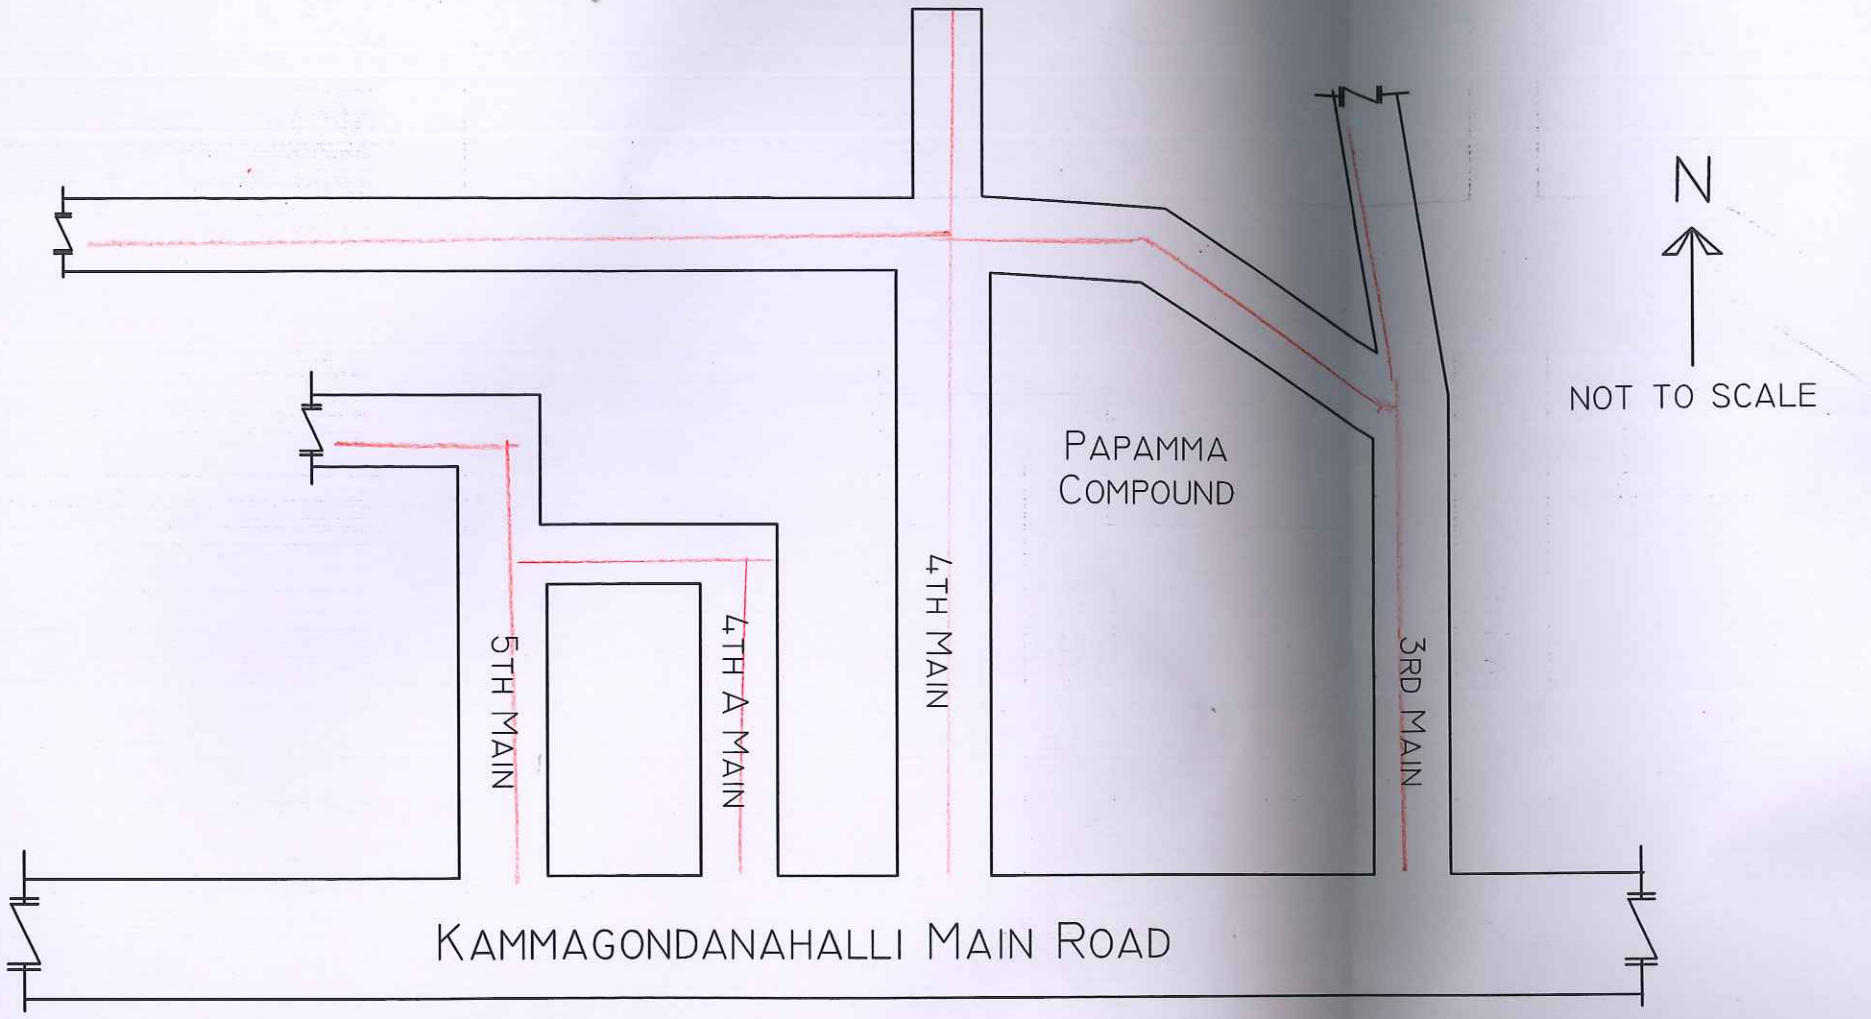

INDEX

– UGD CONNECTION

Asst Engineer
Ward No-12